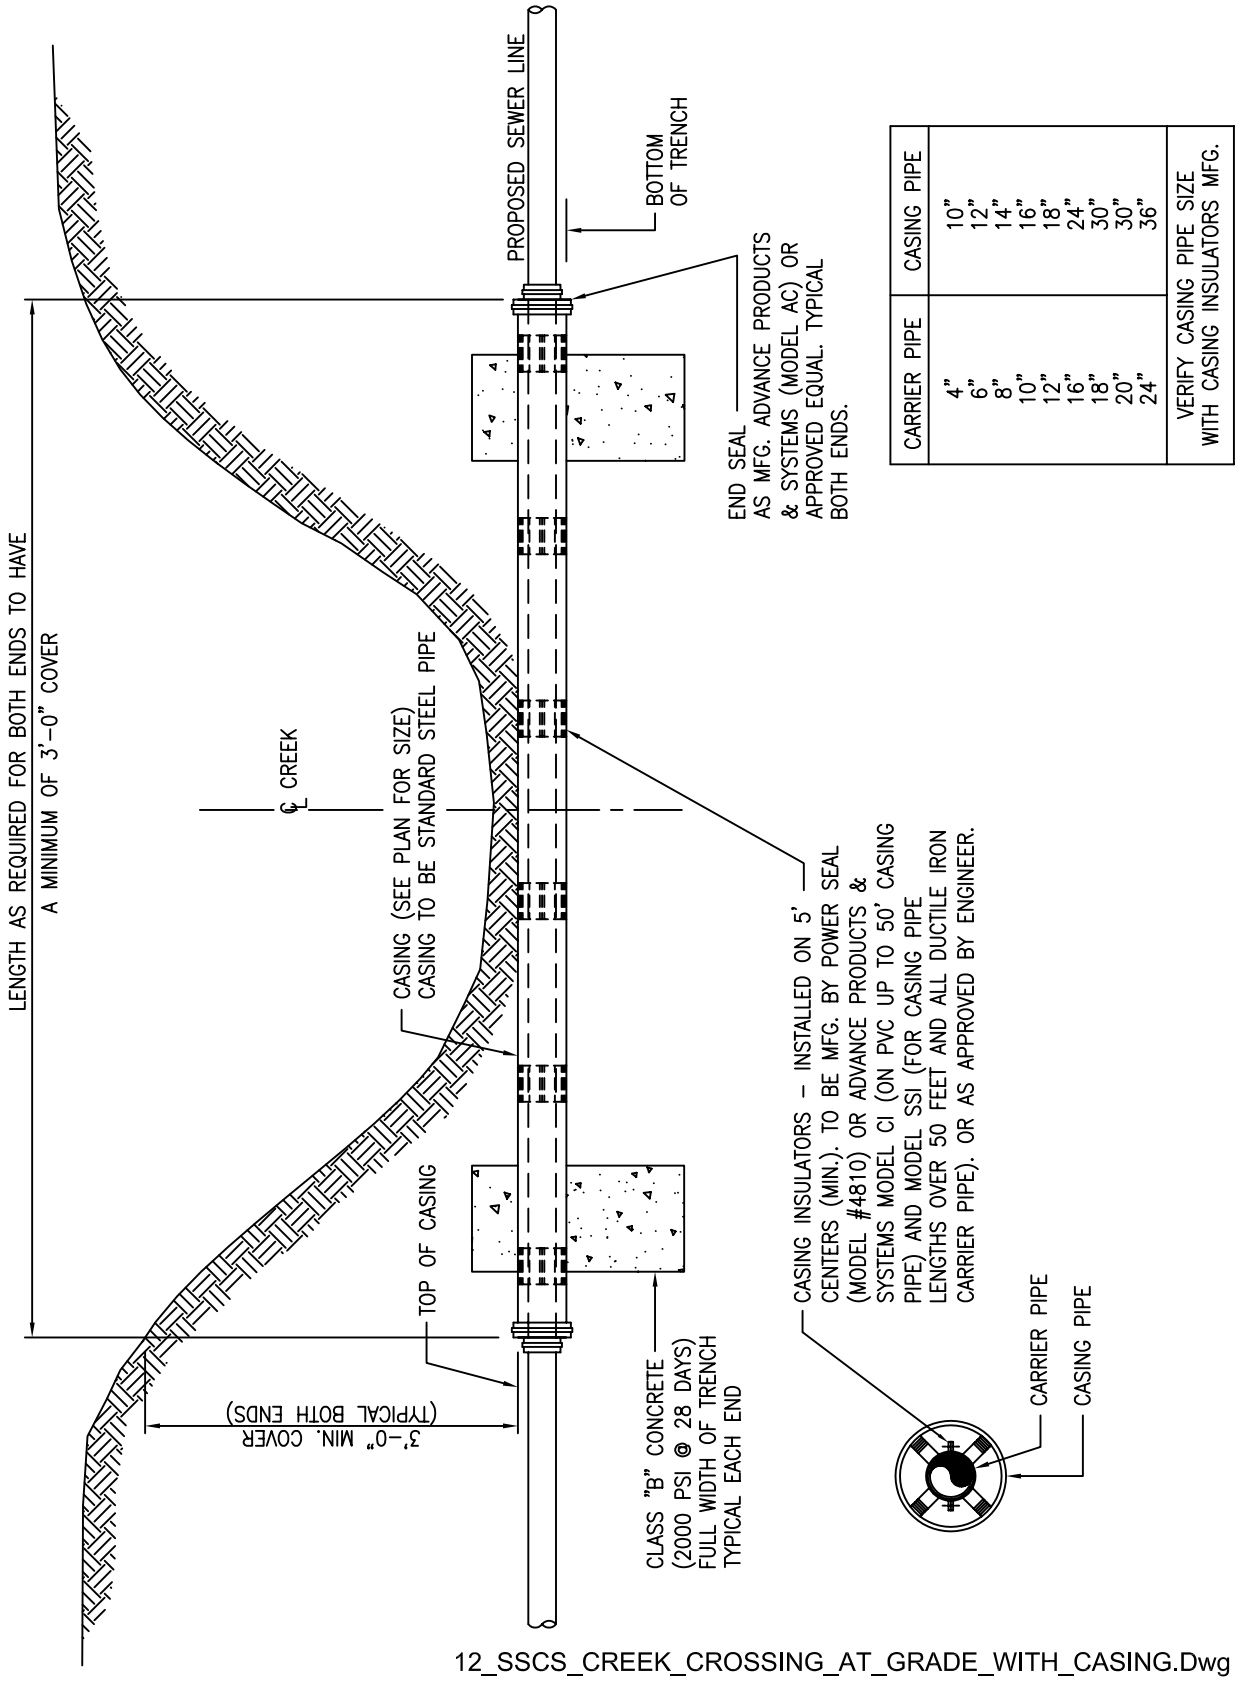

CARRIER PIPE	CASING PIPE
4"	10"
6"	12"
8"	14"
10"	16"
12"	18"
16"	24"
18"	30"
20"	30"
24"	36"
VERIFY CASING PIPE SIZE WITH CASING INSULATORS MFG.	

12_SSCS_CREEK_CROSSING_AT_GRADE_WITH_CASING.Dwg

CITY OF LUFKIN
ENGINEERING DEPARTMENT
P.O. BOX 190
LUFKIN, TEXAS 75902-0190
PHONE: (936) 633-0414

SANITARY SEWER STANDARDS

CREEK CROSSING AT GRADE WITH CASING DETAIL

12

10-13-03